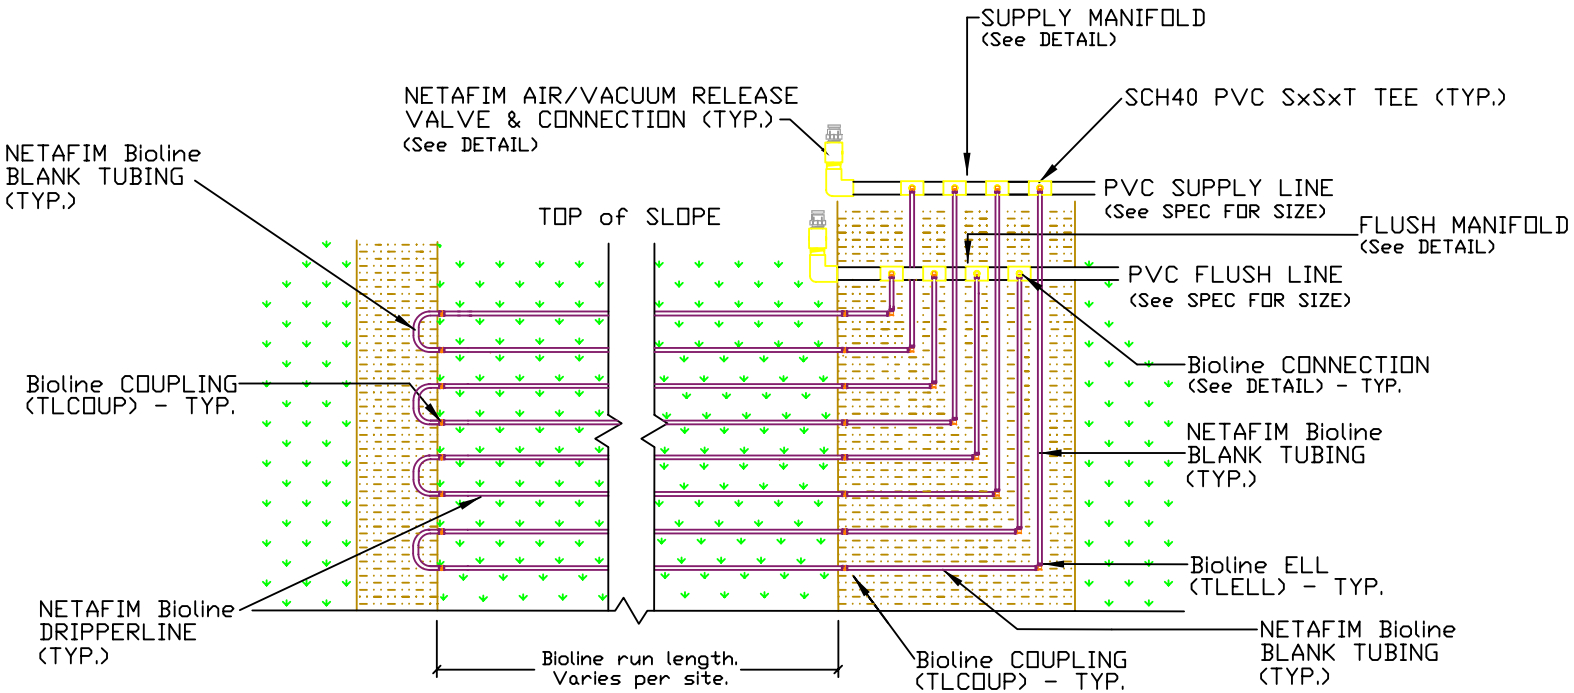

NETAFIM Bioline SAME SIDE SUPPLY & FLUSH MANIFOLDS
DISTRIBUTION FIELD - LOOPED w/ NETAFIM BLANK TUBING

DETAIL - NO SCALE